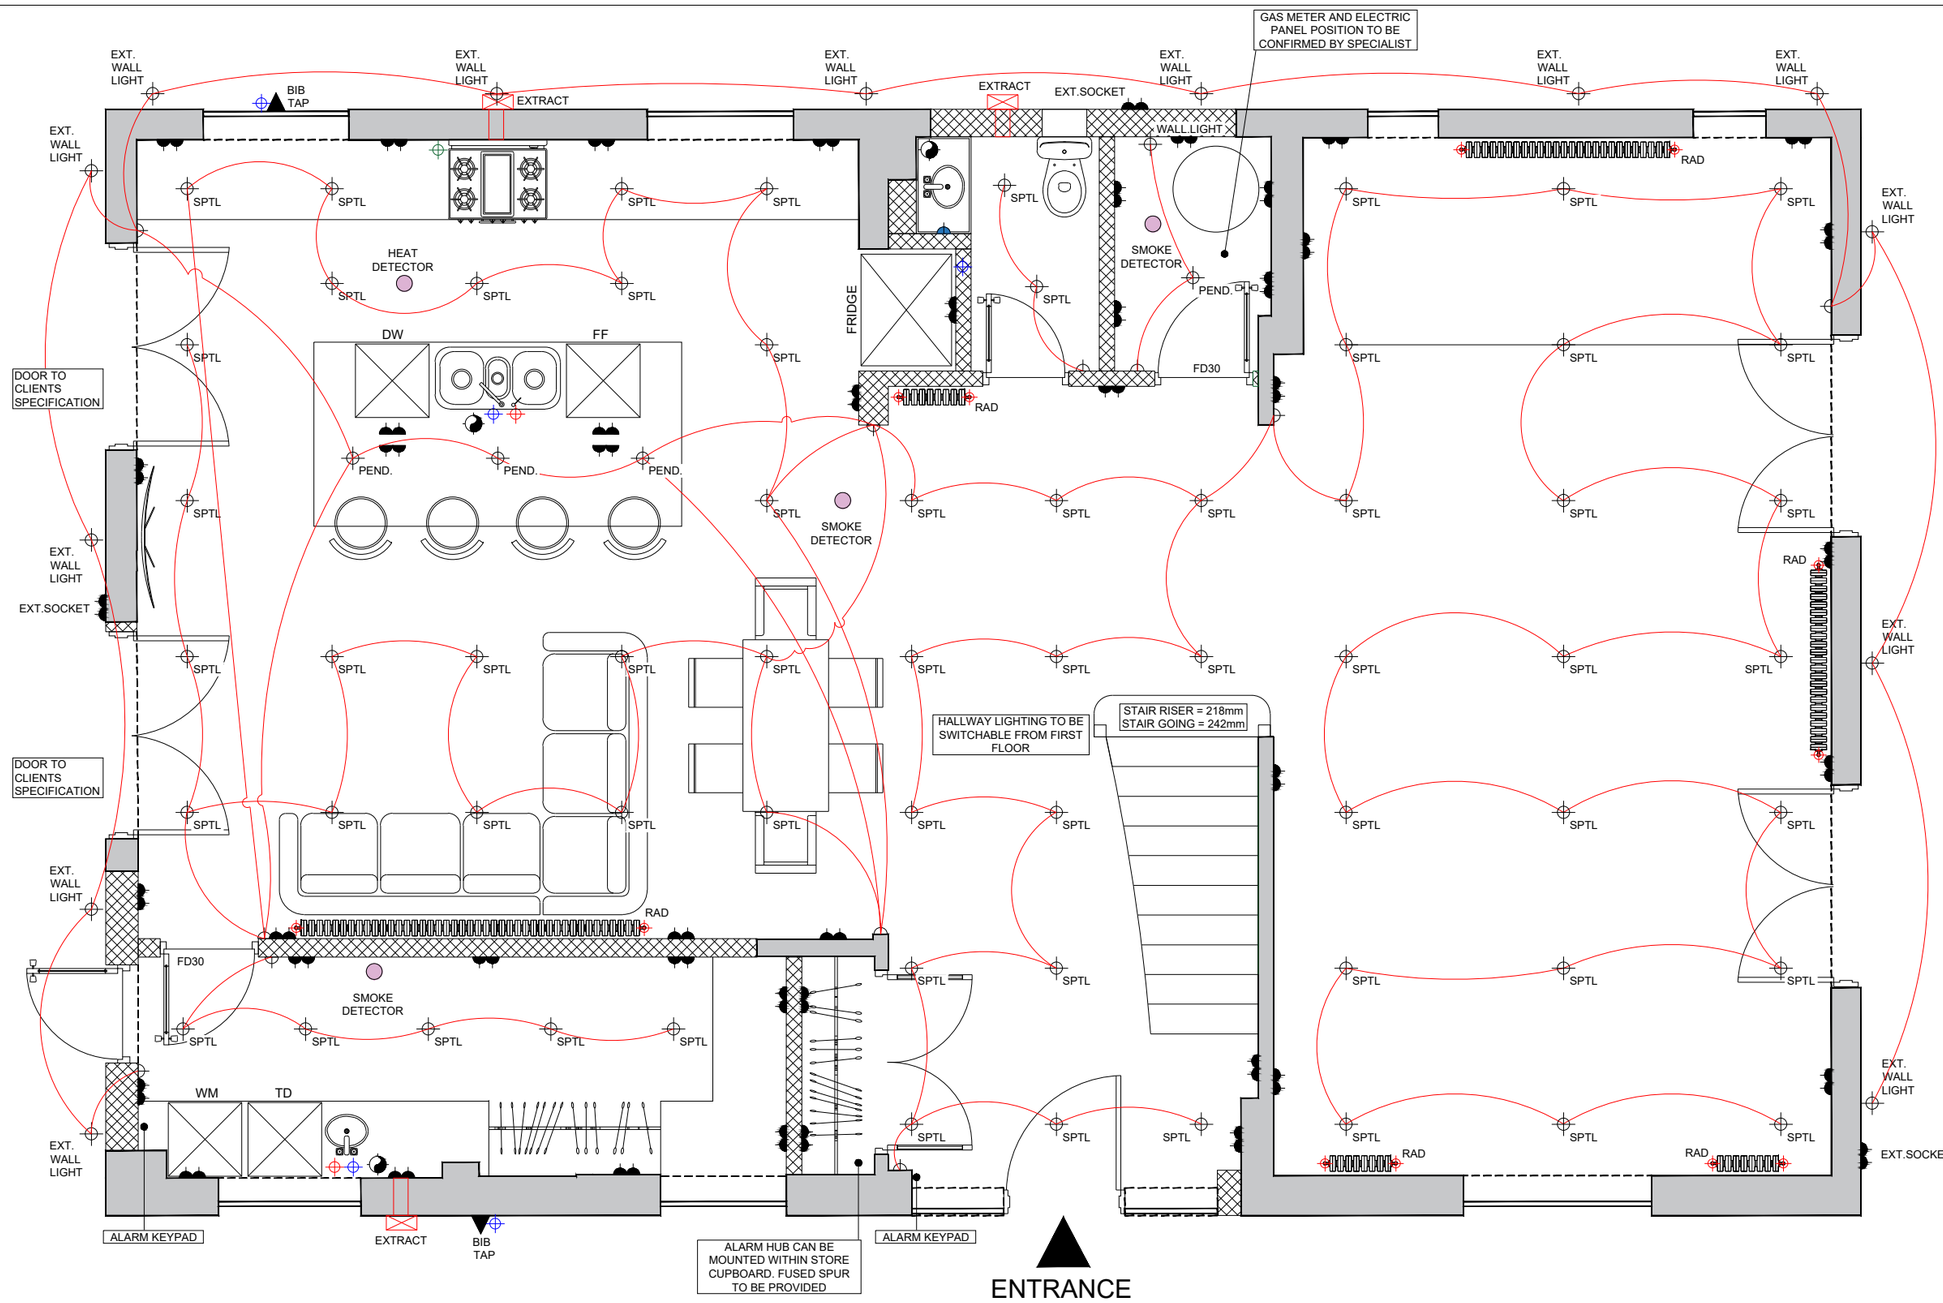

NOTES

Draft floor plan prepared using hand laser measure.

Do not scale other than for information only.

The drawing is not to be used for construction purposes.

Specialist information to be incorporated into the design such as alarm PIR sensor, plant room equipment, thermostat, telecommunications points, WIFI points, ethernet cable points.

All works to be compliant to Building Regulations. This drawing is not prepared for building control purposes and therefore the contractor must ensure to provide evidence base to help sign-off building control requirements.

KEY

- Proposed heated/hot supply termination point
- Proposed cold supply termination point
- Proposed gas supply termination point
- Proposed lights (Internal)
- Proposed socket (DS - DOUBLE SOCKET)
- Proposed light switch
- Proposed shaver socket
- Drain Stack Point (SS OR SVP)
- Extractor Vent to Manufacturers Spec

0 m 0.5 m 1 m 1.5 m 2 m 2.5 m 3 m 3.5 m

1:50 SCALE

WWW.SPILLWAYS.CO.UK
T: 0203 355 5544
E: SANJAY@SPILLWAYS.CO.UK
260 SHERWOOD PARK AVENUE
SIDCUP
DA15 9JN

Rev.	Description	Date	By

Drawn	Date	Scale	Checked	CAD Filename
SK	19.12.18	1:50@A3	SK	

Job No.	Drawing No.	Revision

Job Title

Client

PROPOSED GROUND FLOOR PLAN

SPILLWAYS LIMITED 2014